A1 CAD

Ordnance Survey Ireland Licence No EN 0061508
Copyright Ordnance Survey Ireland Government of Ireland

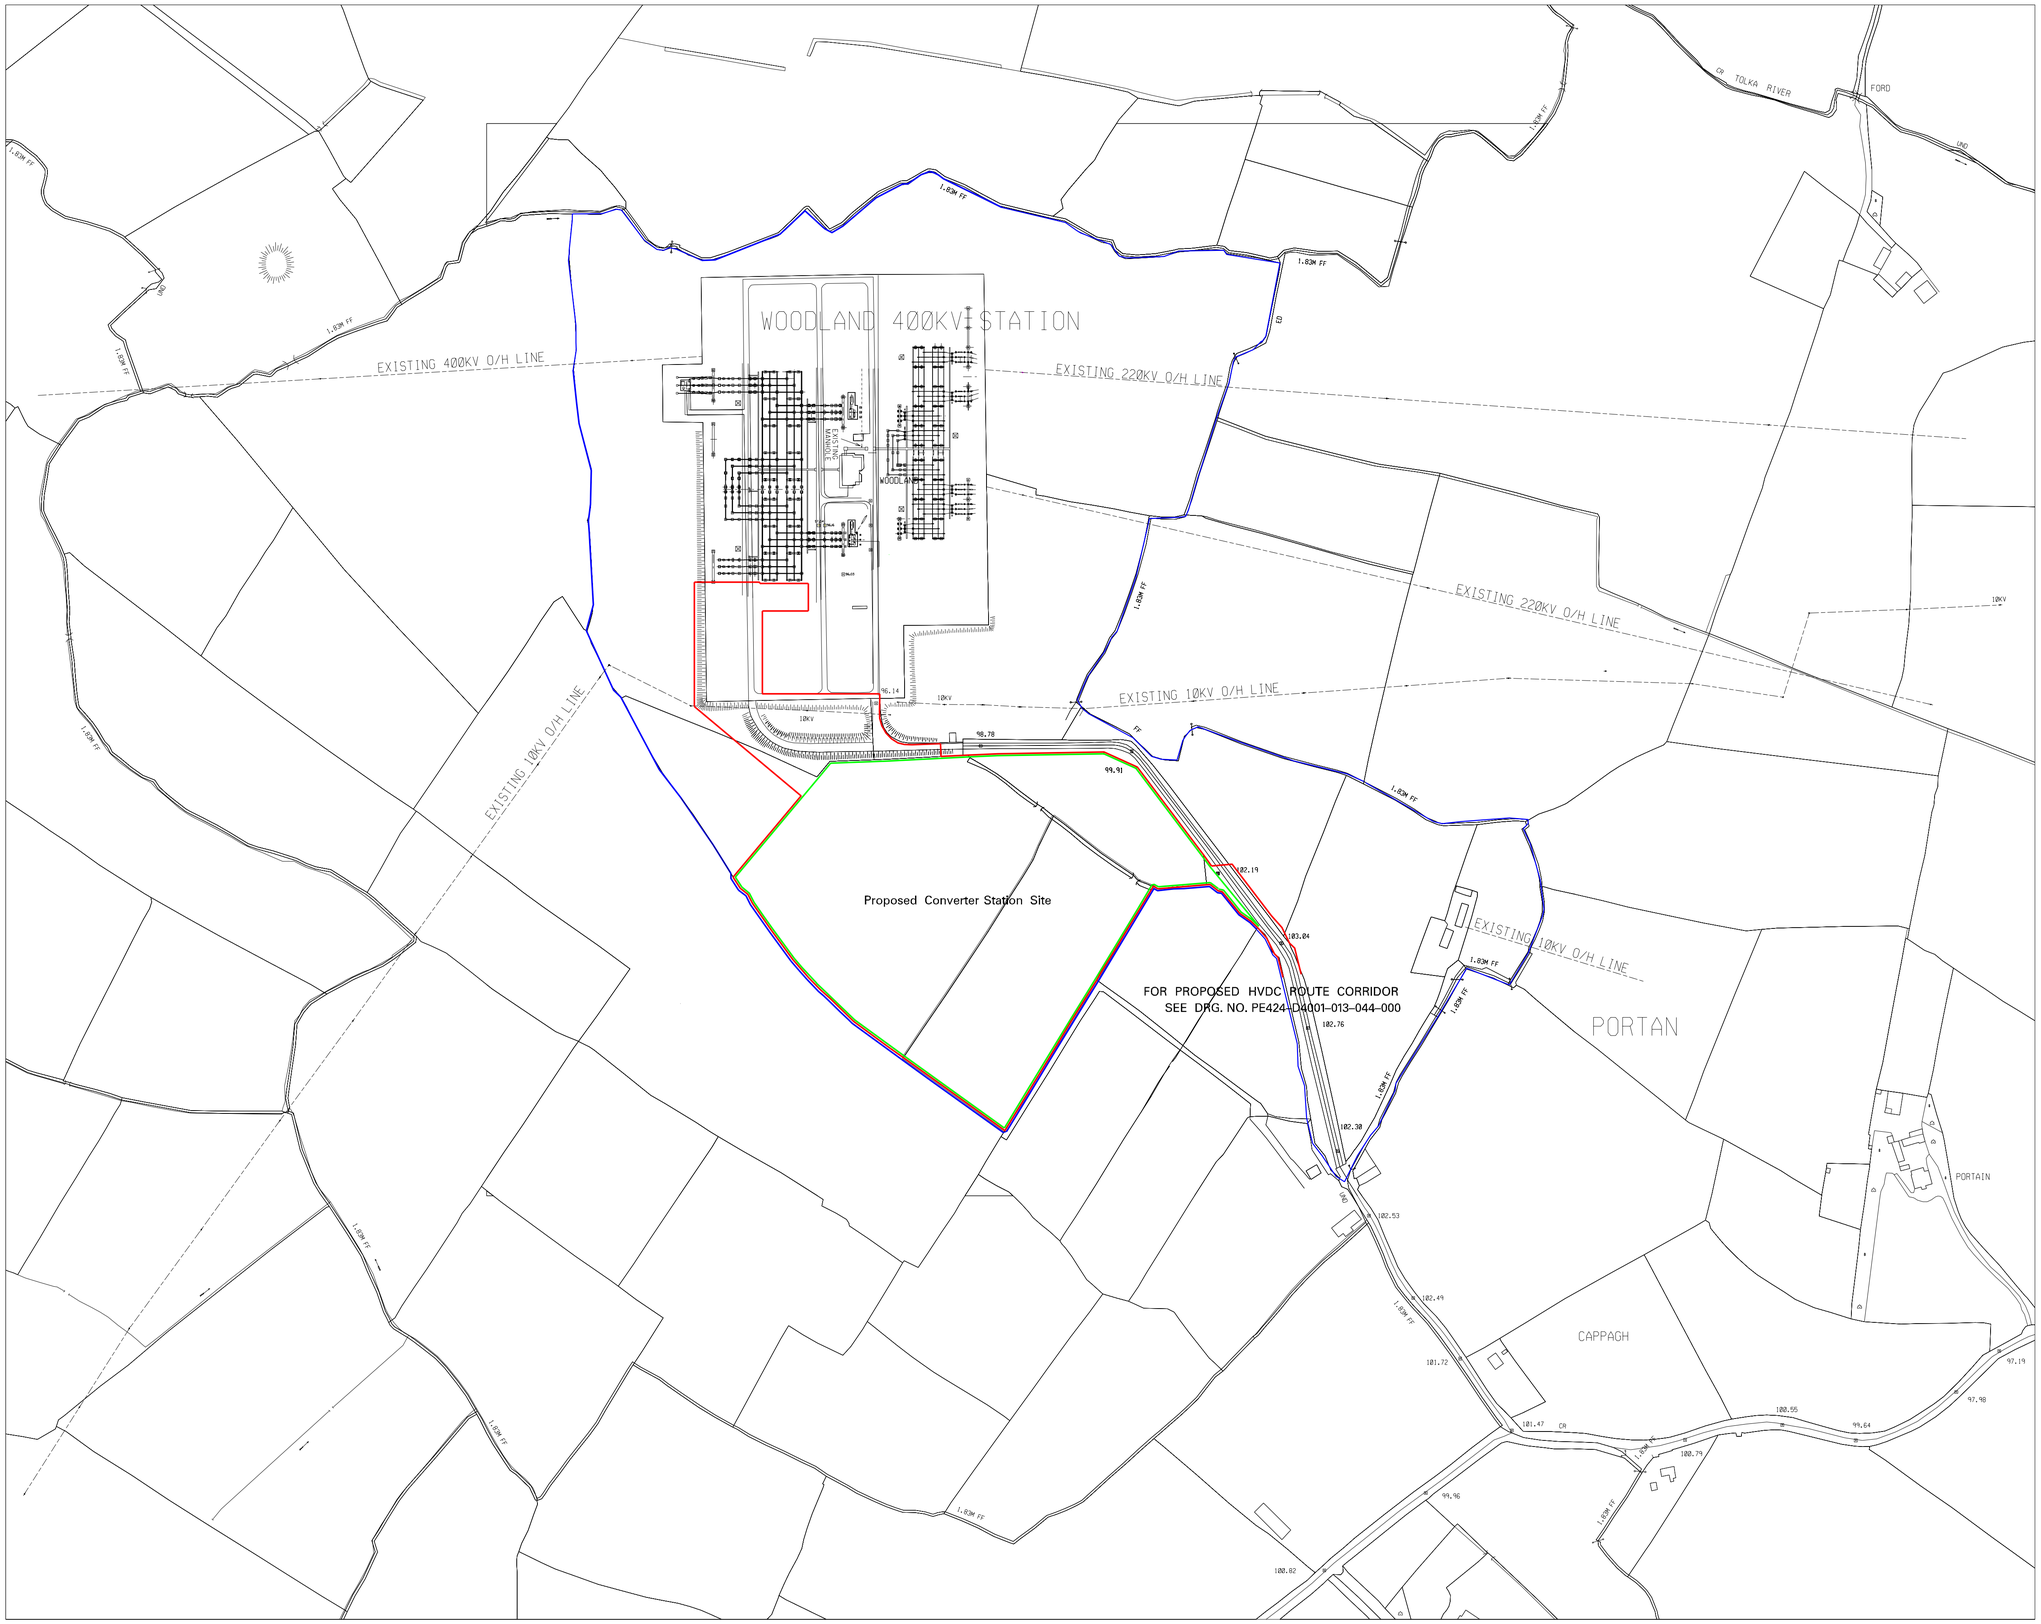

LEGEND

Planning Area

Proposed Converter Station Site

ESB Property Boundary

REV.	DATE	REVISION DESCRIPTION	DRN	PROD	VER	APP

PURPOSE OF ISSUE – PRELIMINARY UNLESS INDICATED

TENDER ☐ CLIENT APPROVAL ☐ CONSTRUCTION ☐ AS-BUILT ☐ REVISED ☐

Client: EirGrid

Project: HV DC EAST WEST INTERCONNECTOR

Contract: N/A N/A

Drawing Title: LOCATION MAP SHOWING WOODLANDS 400kV STATION AND PROPOSED CONVERTER STATION SITE

Production Unit: High Voltage Engineering

ESB International
ESBI Engineering & Facility Management Ltd
Stephen Court, 18/21 St Stephen's Green, Dublin 2 Ireland
Telephone +353-1-703 8000 Fax +353-1-661-5369
Website www.esbi.ie
Registered Office as above
Registered In Ireland No. 155249

DRAWN	PRODUCED	VERIFIED	APPROVED	APPD DATE
M O'Loughlin	M.OLoughlin	A.Oconnell	A.Oconnell	08/8/08

CLIENT REF	No. of Shts	SIZE	SCALE
TC38243	1	A1	1:2500

DRAWING NUMBER — SHEET — REV

PE688–D199–005–001–003

Ordnance Survey Ref. Sheet No. 2919–D

COPYRIGHT © ESB INTERNATIONAL LIMITED
All rights reserved. No part of this work may be modified or reproduced or copied in any form or by any means – graphic, electronic or mechanical, including photocopying, recording, taping, or information-and-retrieval system, or used for any purpose other than its designated purpose, without the written permission of ESB International limited.

Business Form No. BF-DRG-005-013-001