A2 CAD

REFERENCE DRAWING:

PE493-D104-067-001-000 SITE LAYOUT FOR PLANNING PERMISSION

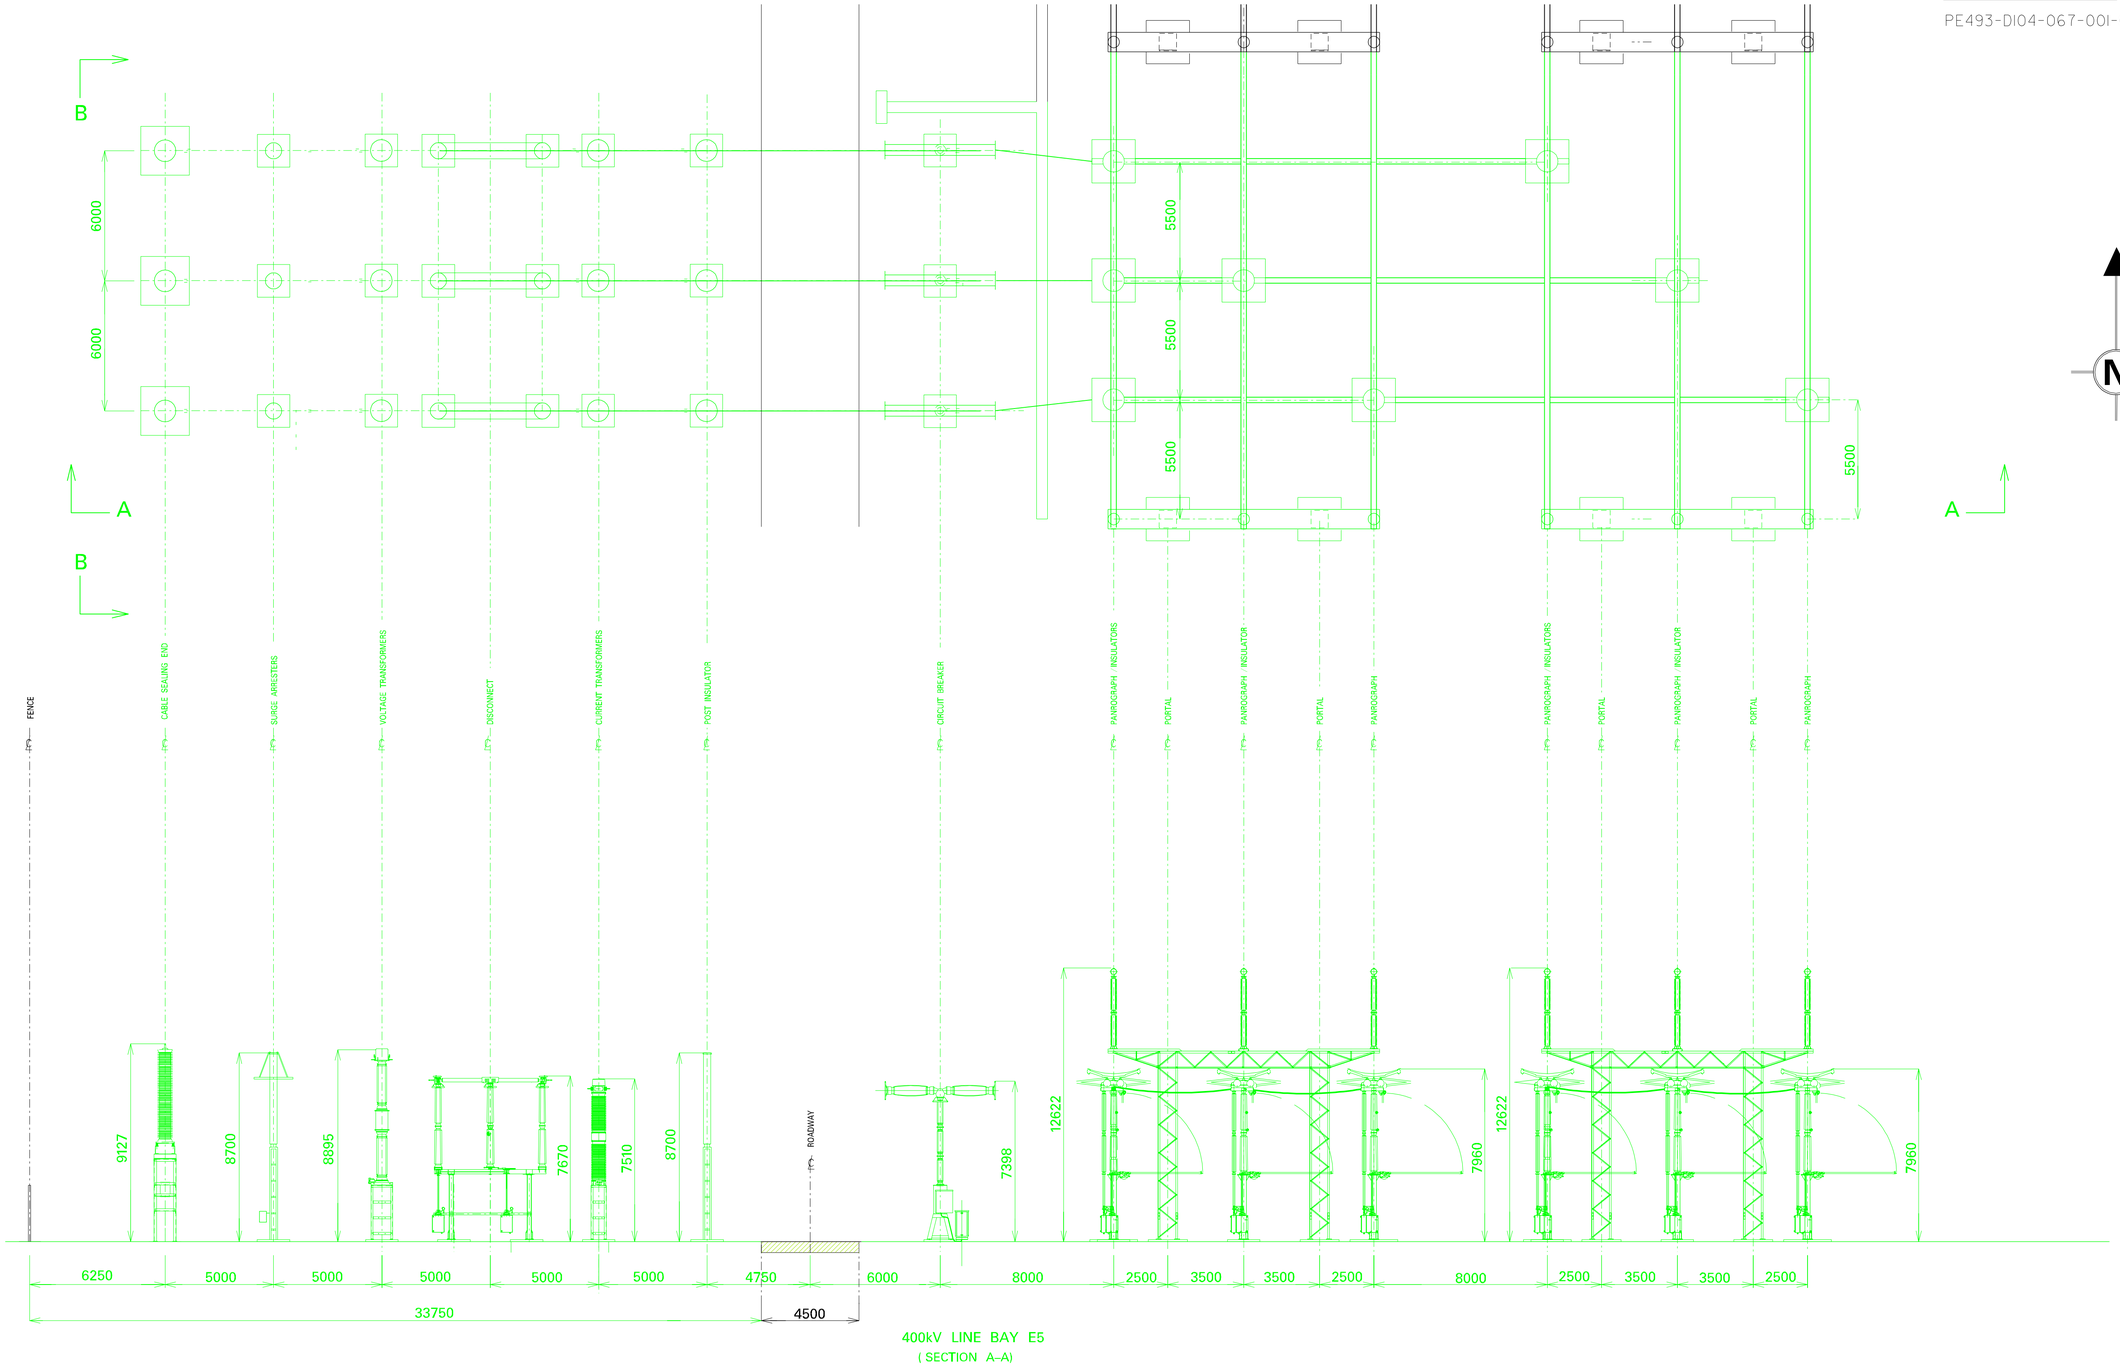

400kV LINE BAY E5

(SECTION A–A)

Rev	Revision Description
1	PROJECT NAME CHANGED

Purpose of issue – Preliminary unless indicated

Tender ☐ Client Approval ☐ Construction ☐ As-built ☐ Revised ☐

ESB International

ESBI Engineering & Facility Management Ltd
Stephen Court, 18/21 St Stephen's Green, Dublin 2 Ireland
Telephone +353-1-703 8000 Fax +353-1-661-5359
www.esbi.ie
Registered Office as above
Registered in Ireland No. 155249

Client: EIRGRID

Project: HVDC EAST WEST INTERCONNECTOR

Contract: N/A
N/A

Drawing Title: WOODLAND 400kV STATION
LAYOUT OF EQUIPMENT & SECTION A–A
FOR PLANNING PERMISSION

INSTALLATION OF BAY E5

Production Unit: High Voltage Engineering

Drawn	Produced	Verified	Approved	Approved date
J. Walsh	N.Harrison	B.Leonard	C.Twomey	11/11/08

Client Ref	No. of Shts	Size	Scale
TC38491	1	A2	1:200

Drawing Number: PE493–D104–068–001–001 (SHEET / REV)

Copyright ESB International Ltd All rights reserved. No part of this work may be modified or reproduced or copied in any form or by any means – graphic, electronic or mechanical, including photocopying, recording, taping or information–and–retrieval system, or used for any purpose other than its designated purpose, without the written permission of ESB International Ltd.